

TYPE

B1

936 pi² / sqft




- 1 CUISINE / KITCHEN
11'-2" x 8'-11"
- 2 SALON / LIVING
12'-1" x 9'-3"
- 3 SALLE À MANGER / DINING
12'-1" x 9'-3"
- 4 SALLE DE BAIN / BATHROOM
9'-3" x 8'-6"
- 5 CHAMBRE 1 / BEDROOM 1
11'-9" x 10'-0"
- 6 CHAMBRE 2 / BEDROOM 2
10'-0" x 9'-1"
- B BALCON / BALCONY
Les dimensions et l'emplacement
varient selon l'étage
*Dimensions and location vary
depending on the floor*

UNITÉS / UNITS

117
217
317*
417
517*
617
717*
817


(*) Unités avec bain-douche
Units with tub shower

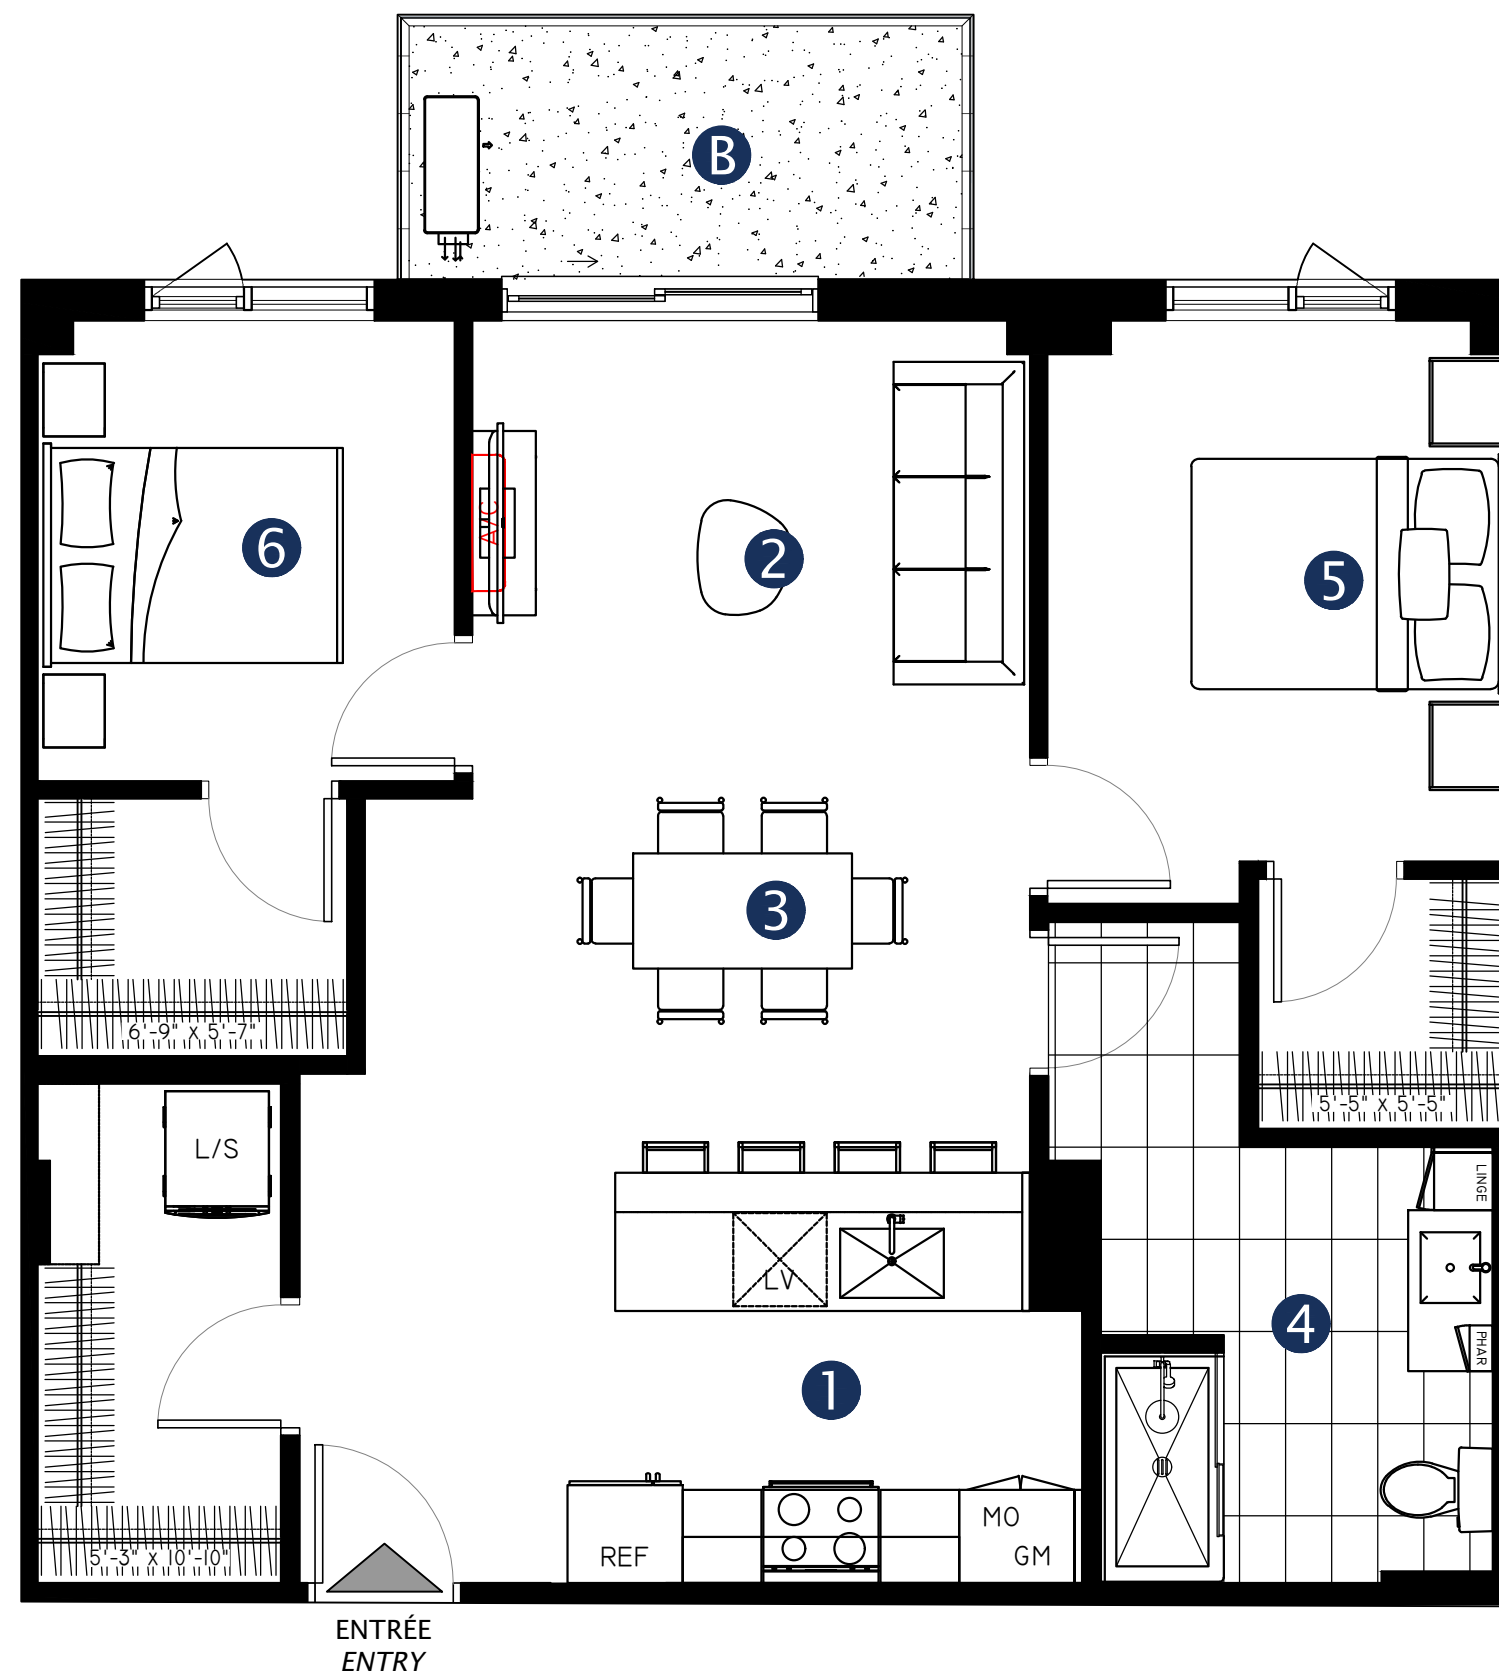

LIVEO

MASCOUCHE 2

Liveo Mascouche 1
et Stationnement extérieur

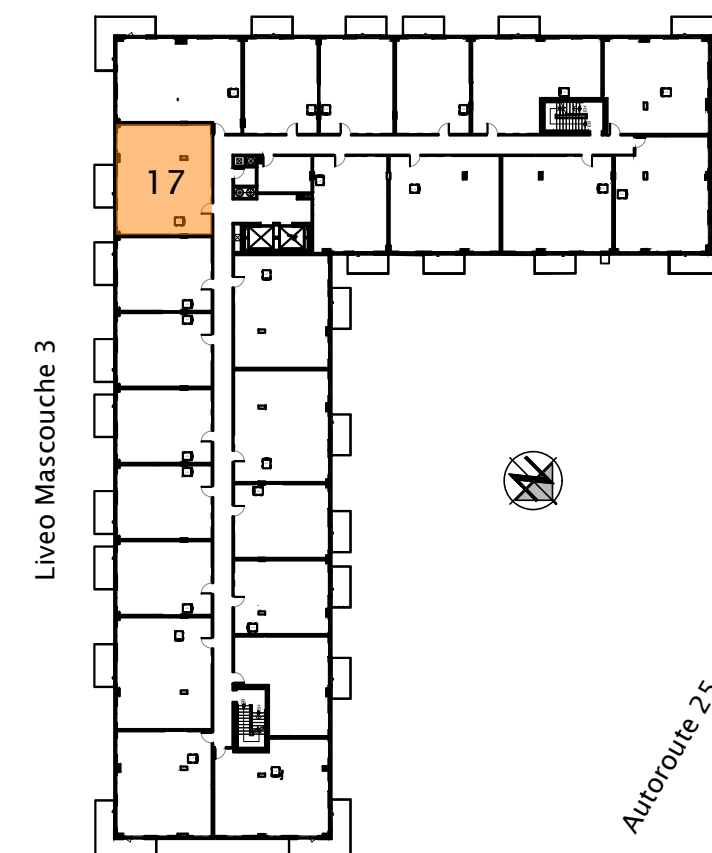

CONDOS LOCATIFS
RENTAL CONDOS
liveomascouche.com

Mobilier à titre indicatif seulement, non-inclus. Électroménagers inclus*. Plans préliminaires sujets à changements. La superficie brute des logements n'inclut pas celle des balcons et/ou terrasses. La superficie et les dimensions des plans de location sont approximatives et peuvent varier.
(*) Cuisinière, Réfrigérateur, Lave-vaisselle, Laveuse et sècheuse inclus. Micro-ondes non-inclus.

Furnishings shown are for illustrative purposes only and are not included. Appliances are included. Preliminary plans are subject to modification. The unit area does not include balconies or terraces. All areas and dimensions are approximate and may vary.
(*) Range, Refrigerator, Dishwasher, Washer and Dryer included. Microwave not included.*