

TYPE

C

904 pi² / sqft

2

1

1

CUISINE / KITCHEN

12'-2" x 8'-5"

2

SALON / LIVING

12'-3" x 10'-0"

3

SALLE À MANGER / DINING

8'-6" x 10'-0"

4

SALLE DE BAIN / BATHROOM

8'-2" x 5'-5"

5

CHAMBRE 1 / BEDROOM 1

12'-5" x 9'-11"

6

CHAMBRE 2 / BEDROOM 2

11'-6" x 9'-11"

B

BALCON / BALCONY

Les dimensions et l'emplacement varient selon l'étage
Dimensions and location vary depending on the floor

UNITÉS / UNITS

101

201

301*

401

501*


601

701*

801

(*) Unités avec bain-douche


Units with tub shower

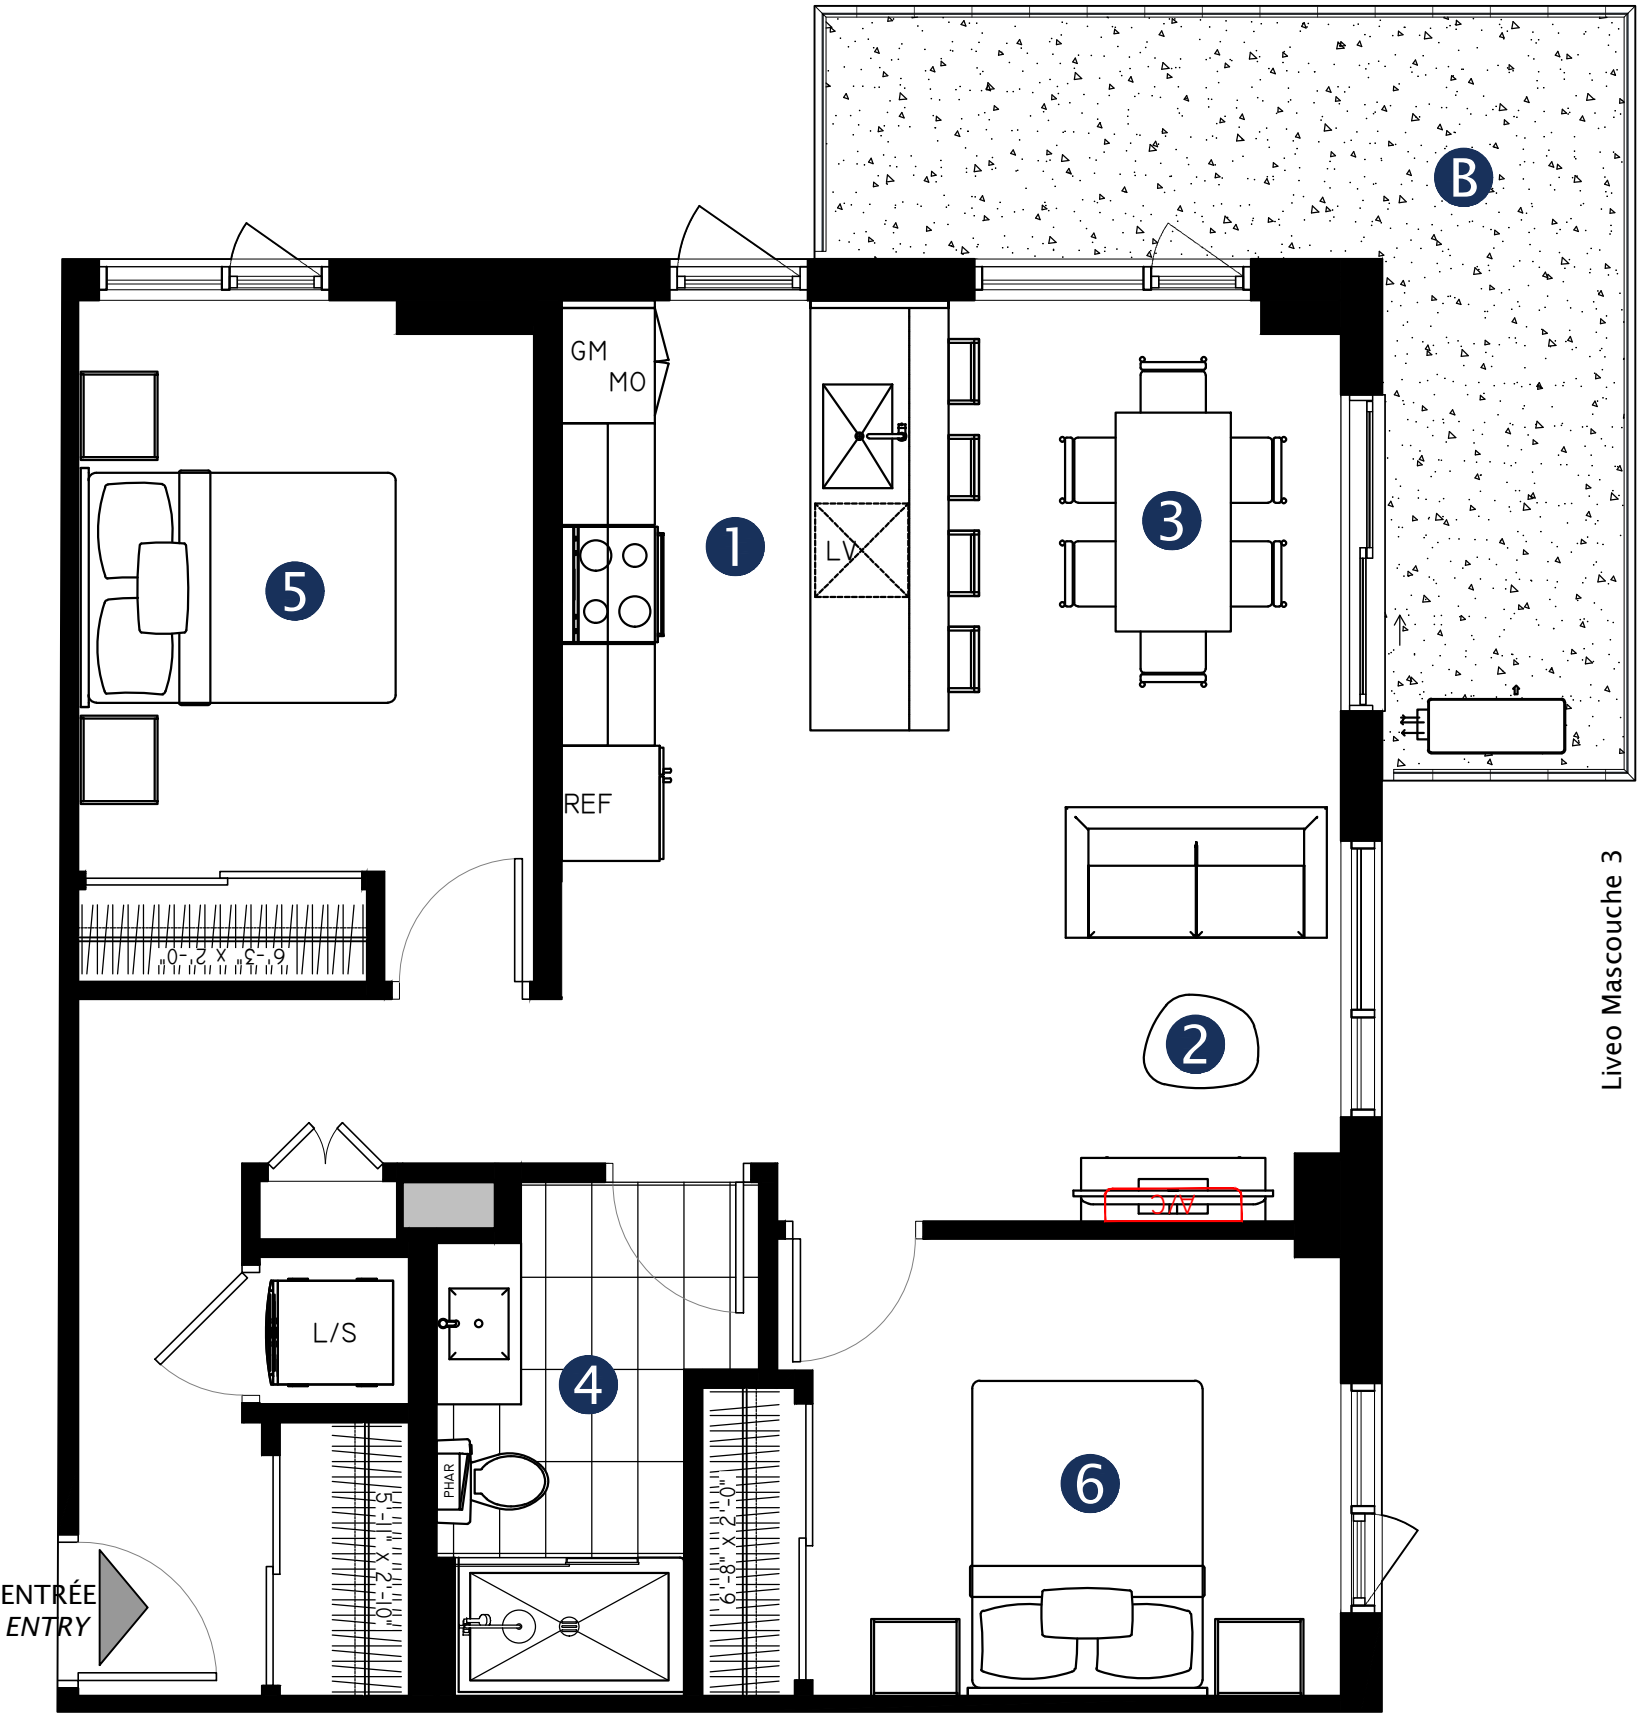

LIVEO

MASCOUCHE 2

Liveo Mascouche 1
et Stationnement extérieur

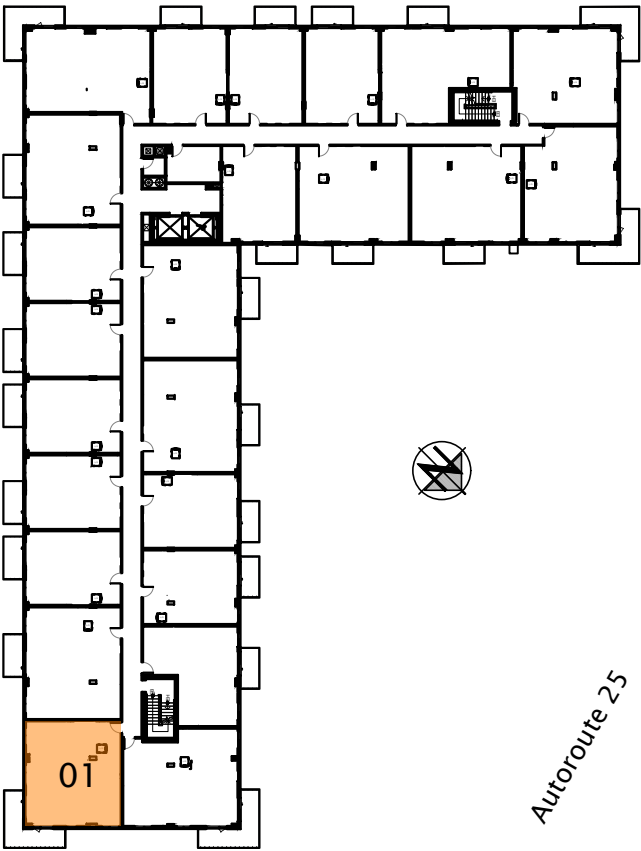

CONDOS LOCATIFS
RENTAL CONDOS
liveomascouche.com

Mobilier à titre indicatif seulement, non-inclus. Électroménagers inclus*. Plans préliminaires sujets à changements. La superficie brute des logements n'inclut pas celle des balcons et/ou terrasses. La superficie et les dimensions des plans de location sont approximatives et peuvent varier.
(*) Cuisinière, Réfrigérateur, Lave-vaisselle, Laveuse et sècheuse inclus. Micro-ondes non-inclus.

Furnishings shown are for illustrative purposes only and are not included. Appliances are included*. Preliminary plans are subject to modification. The unit area does not include balconies or terraces. All areas and dimensions are approximate and may vary.
(*) Range, Refrigerator, Dishwasher, Washer and Dryer included. Microwave not included.