

TYPE

E1

1185 pi² / sqft




3

2

- 1 CUISINE / KITCHEN
12'-11" x 8'-7"
- 2 SALON / LIVING
11'-9" x 8'-11"
- 3 SALLE À MANGER / DINING
11'-9" x 8'-11"
- 4 SALLE DE BAIN / BATHROOM
8'-7" x 5'-9"
- 5 SALLE D'EAU/ POWDER ROOM
6'-0" x 5'-4"
- 6 CHAMBRE 1 / BEDROOM 1
10'-3" x 9'-6"
- 7 CHAMBRE 2 / BEDROOM 2
9'-7" x 9'-0"
- 8 CHAMBRE 3 / BEDROOM 3
10'-5" x 9'-6"
- B TERRASSE / TERRACE
Les dimensions et l'emplacement
peuvent varier
Dimensions and location may vary

UNITÉ / UNIT
102*

(*) Unité avec bain-douche
Unit with tub shower

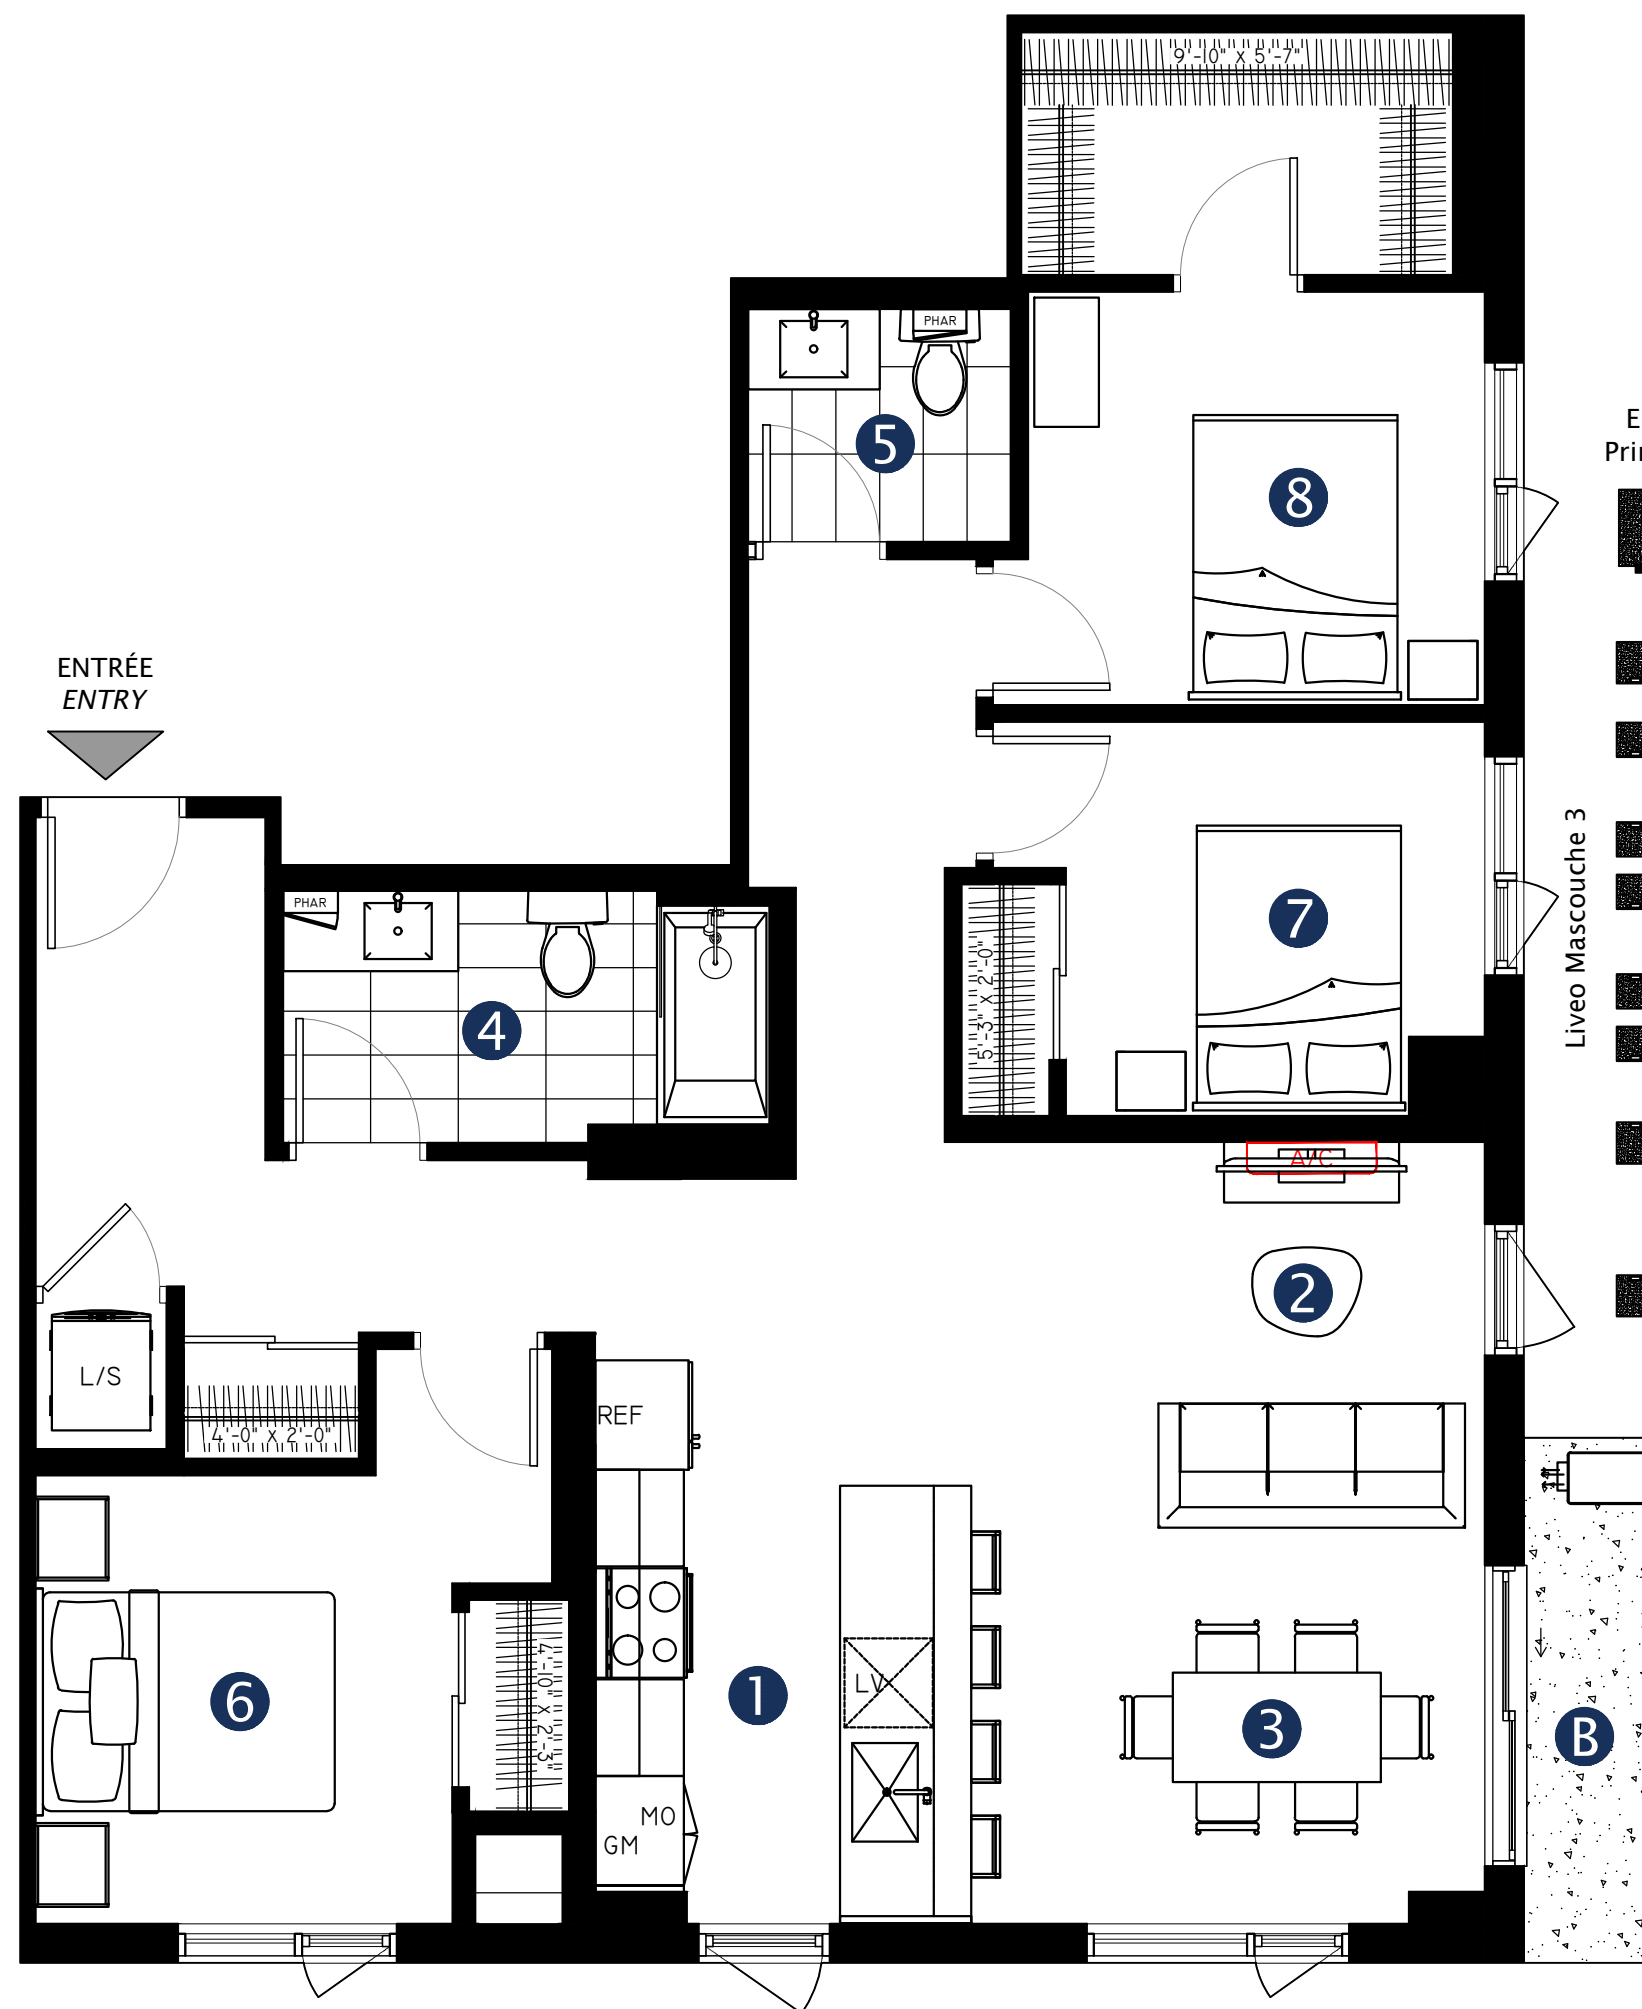

LIVEO
MASCOUCHE 2

Liveo Mascouche 1
et Stationnement extérieur

Entrée
Principale

Liveo Mascouche 3

Autoroute 25

CONDOS LOCATIFS
RENTAL CONDOS
liveomascouche.com

Mobilier à titre indicatif seulement, non-inclus. Électroménagers inclus*. Plans préliminaires sujets à changements. La superficie brute des logements n'inclut pas celle des balcons et/ou terrasses. La superficie et les dimensions des plans de location sont approximatives et peuvent varier.
(*) Cuisinière, Réfrigérateur, Lave-vaisselle, Laveuse et sècheuse inclus. Micro-ondes non-inclus.

Furnishings shown are for illustrative purposes only and are not included. Appliances are included*. Preliminary plans are subject to modification. The unit area does not include balconies or terraces. All areas and dimensions are approximate and may vary.
(*) Range, Refrigerator, Dishwasher, Washer and Dryer included. Microwave not included.