

TYPE

F

688 pi² / sqft

1

1

1

CUISINE / KITCHEN

10'-0" x 8'-5"

2

SALON / LIVING

11'-5" x 9'-6"

3

SALLE À MANGER / DINING

9'-10" x 9'-6"

4

SALLE DE BAIN / BATHROOM

8'-1" x 5'-7"

5

CHAMBRE / BEDROOM

11'-0" x 9'-6"

B

BALCON / BALCONY

Les dimensions et l'emplacement varient selon l'étage
Dimensions and location vary depending on the floor

UNITÉS / UNITS

204*

304

404*



504

604*

704

804*

(*) Unités avec bain-douche
Units with tub shower

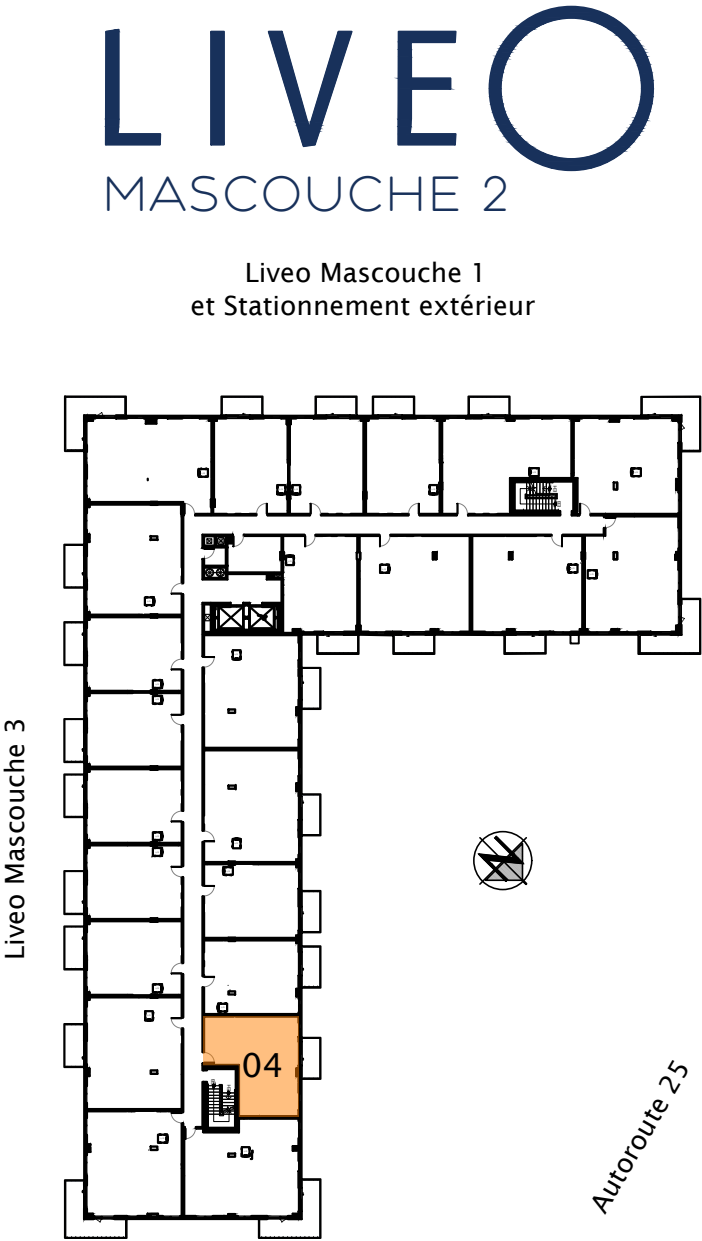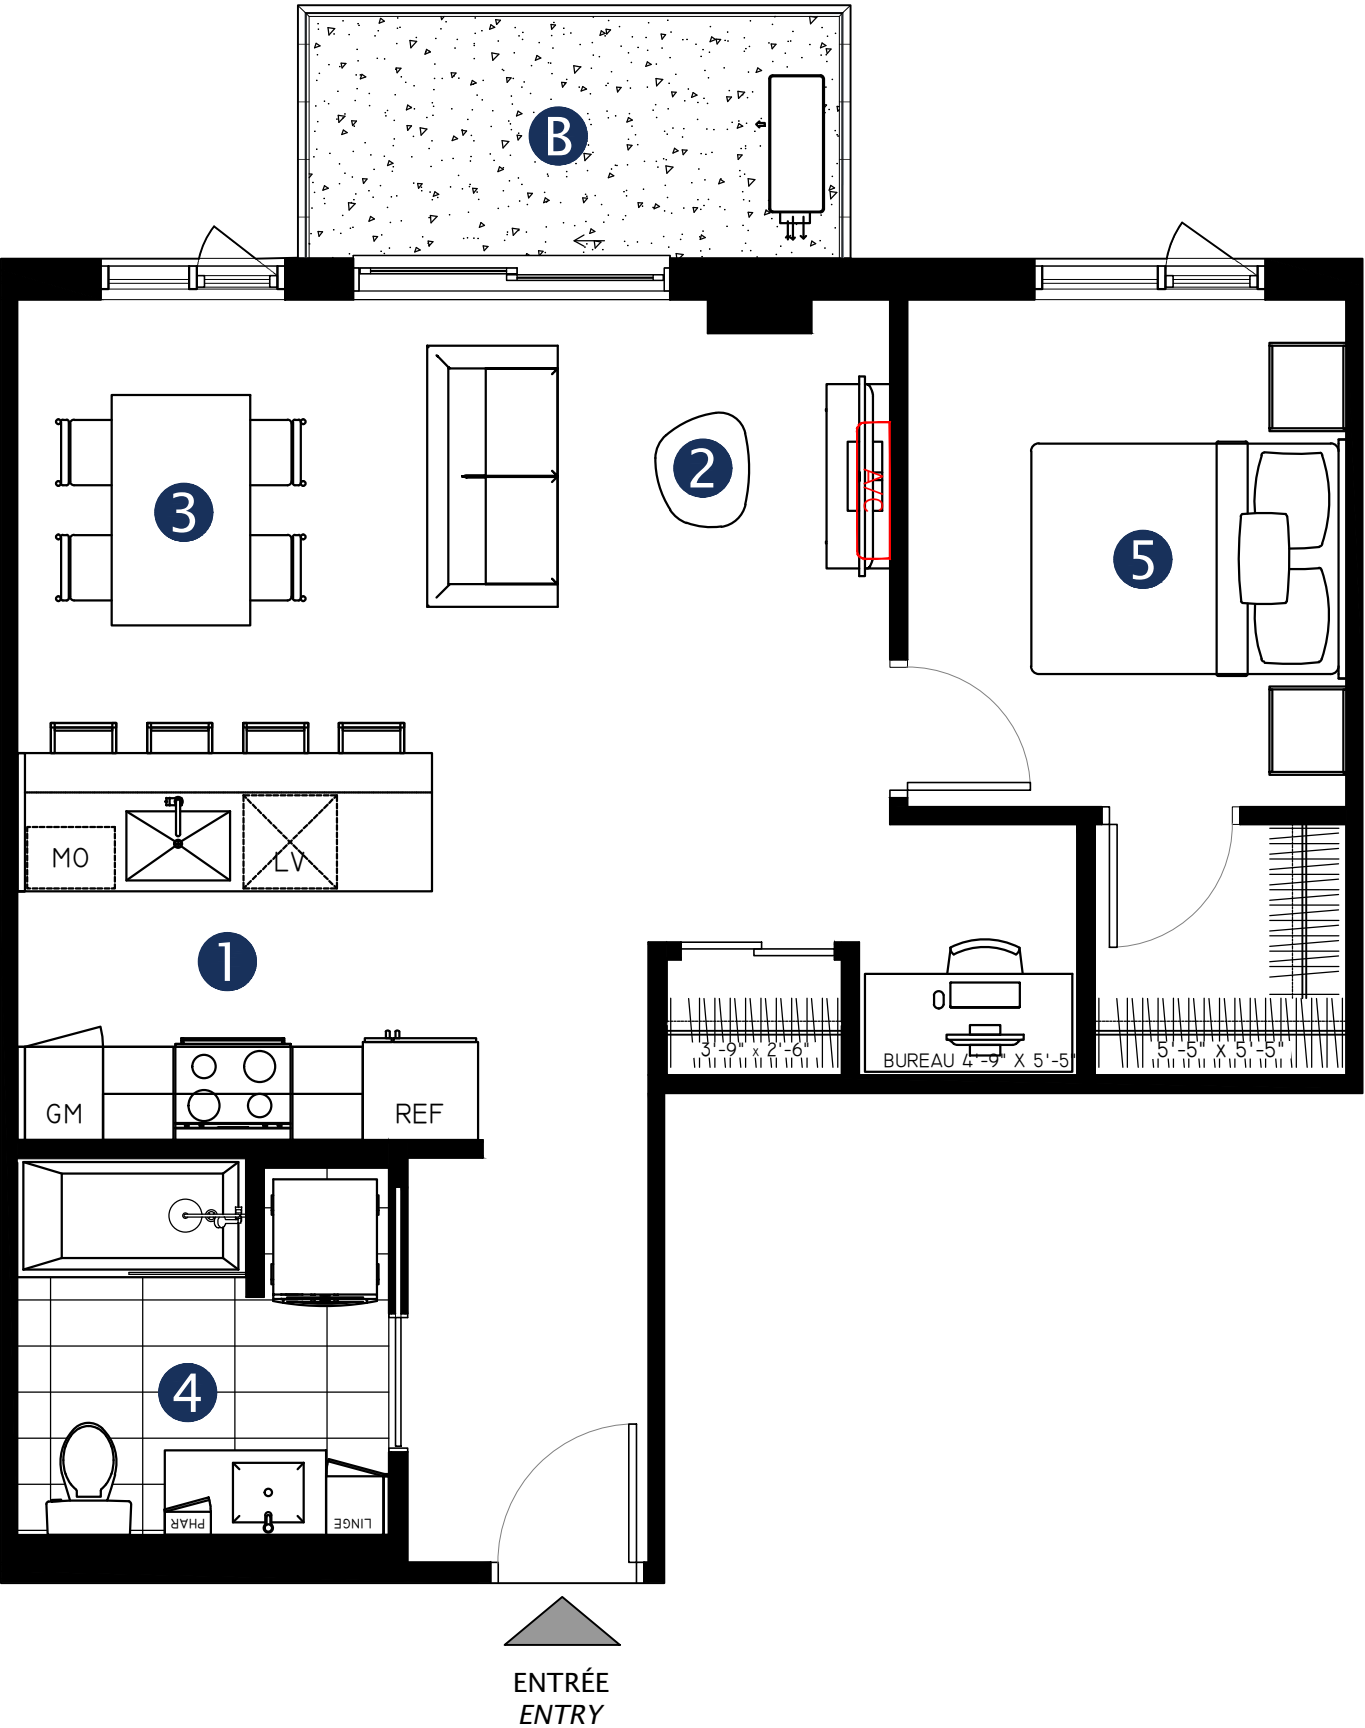

LIVEO

MASCOUCHE 2

Liveo Mascouche 1
et Stationnement extérieur

Liveo Mascouche 3

Autoroute 25

CONDOS LOCATIFS RENTAL CONDOS

liveomascouche.com

Mobilier à titre indicatif seulement, non-inclus. Électroménagers inclus*. Plans préliminaires sujets à changements. La superficie brute des logements n'inclut pas celle des balcons et/ou terrasses. La superficie et les dimensions des plans de location sont approximatives et peuvent varier.
(*) Cuisinière, Réfrigérateur, Lave-vaisselle, Laveuse et sècheuse inclus. Micro-ondes non-inclut.

Furnishings shown are for illustrative purposes only and are not included. Appliances are included*. Preliminary plans are subject to modification. The unit area does not include balconies or terraces. All areas and dimensions are approximate and may vary.
(*) Range, Refrigerator, Dishwasher, Washer and Dryer included. Microwave not included.